SEC. 24, TWP. 20N, R.7E.

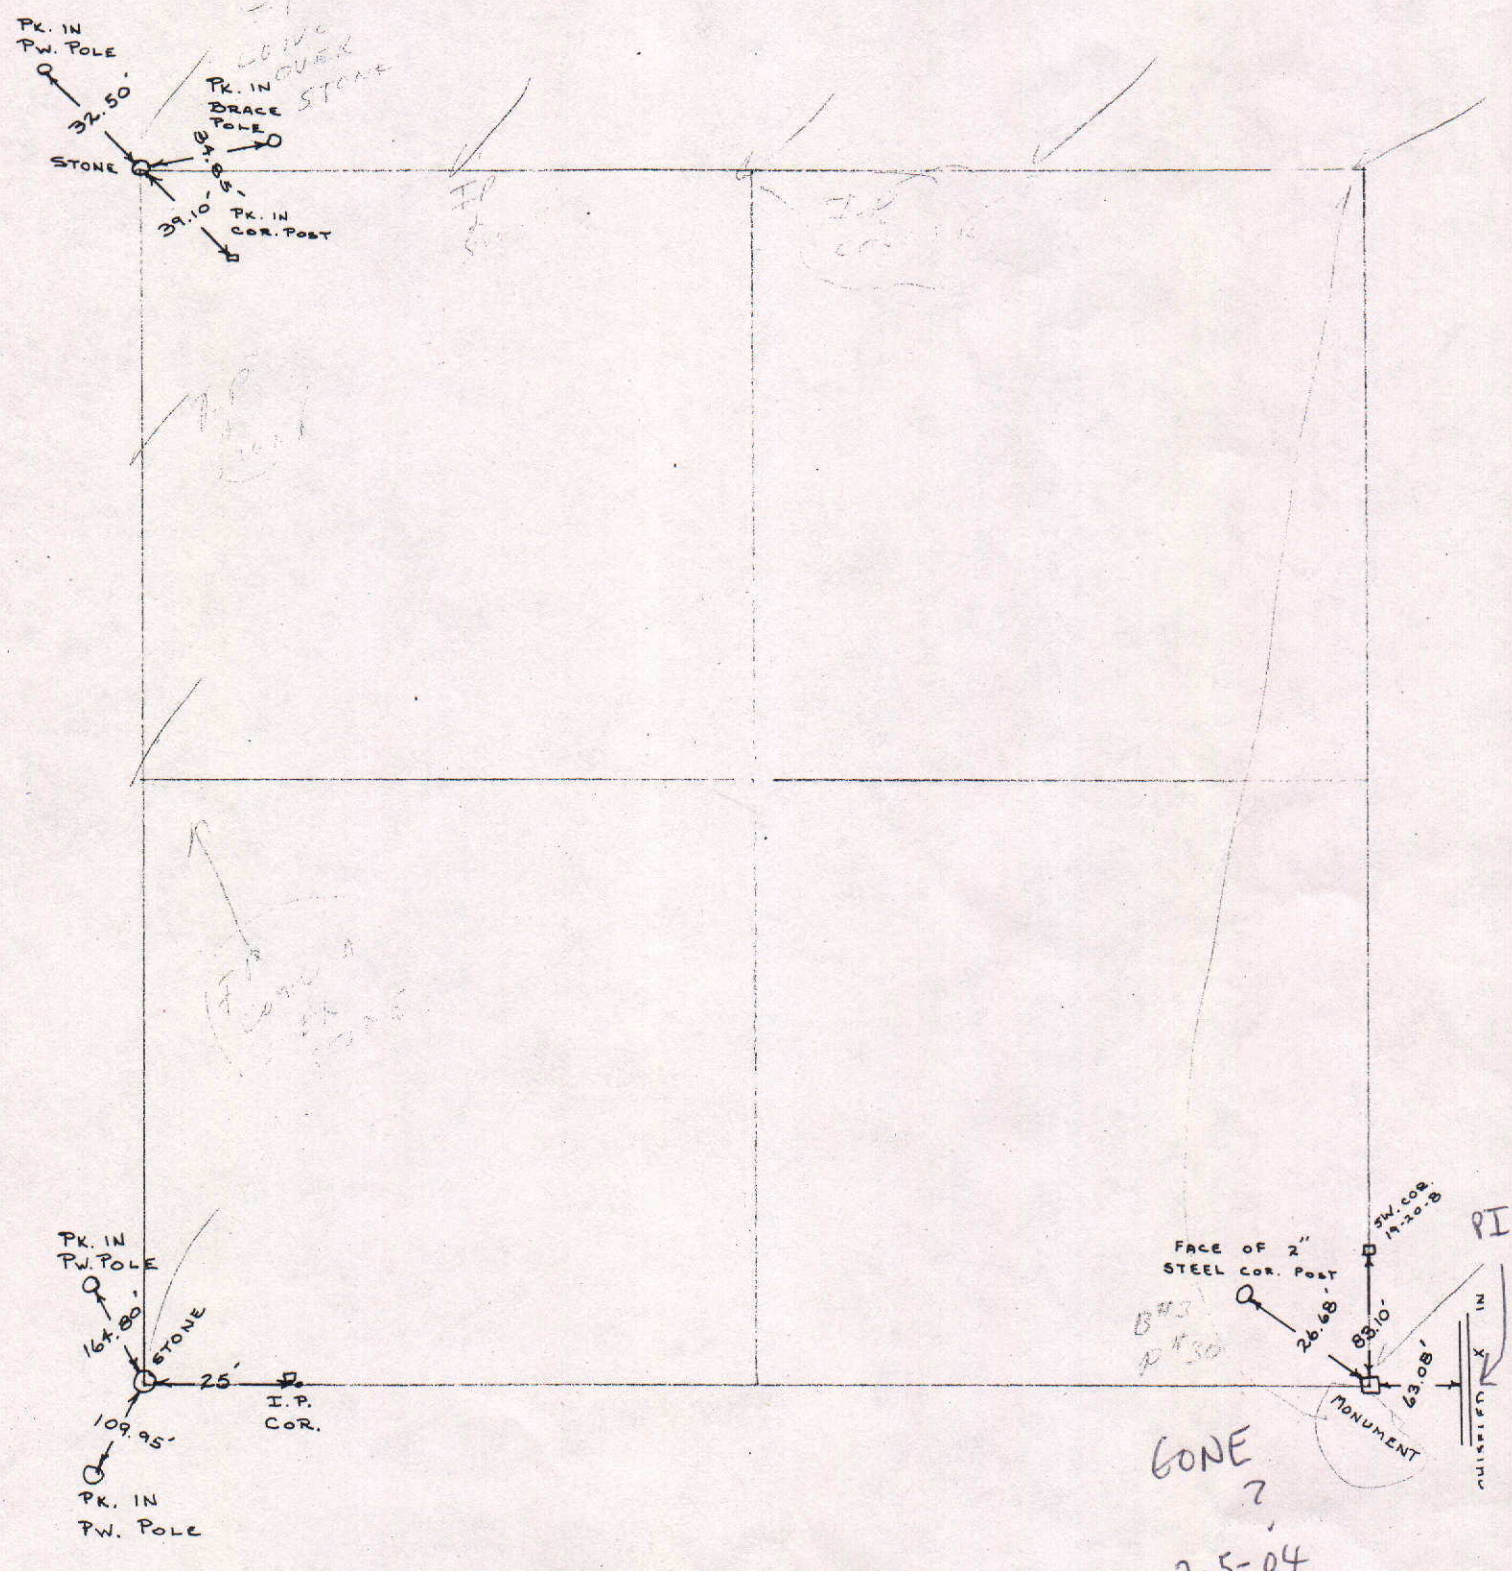

COUNTY SURVEYOR'S - SECTION CORNER TIES

SECTION	TOWNSHIP	RANGE	BOOK	PAGE	ELEVATION	UC ZONE STATE PLANE COORD		LATITUDE	LONGITUDE
24	20	7				X=	Y=		

500 [redacted] NORTH

NORTH

Tied by: MC/RW Date: 6/4/02

Drawn by: RW Date: 6/4/02

Checked by: _____ Date: _____

DESCRIPTION OF MONUMENT

IRON PIPE IN CONCRETE FLUSH W/ASPHALT

P.K. NAIL ON NORTH SIDE OF FENCE POST

26.26'

28.26'

P.K. NAIL ON NORTH SIDE OF P.P

111.74'

1/2" IRON PIPE IN CONCRETE

P.K. NAIL IN SOUTH EAST SIDE OF P.P.

100 WEST

375 NORTH

375 NORTH

500 NORTH

100 WEST

MARKER LOCATION

Approved: _____ Date: _____

COUNTY SURVEYOR

COUNTY SURVEYOR'S - SECTION CORNER TIES

SECTION	TOWNSHIP	RANGE	BOOK	PAGE	ELEVATION	UC ZONE STATE PLANE COORD		LATITUDE	LONGITUDE
						X=	Y=		
24	20	7							

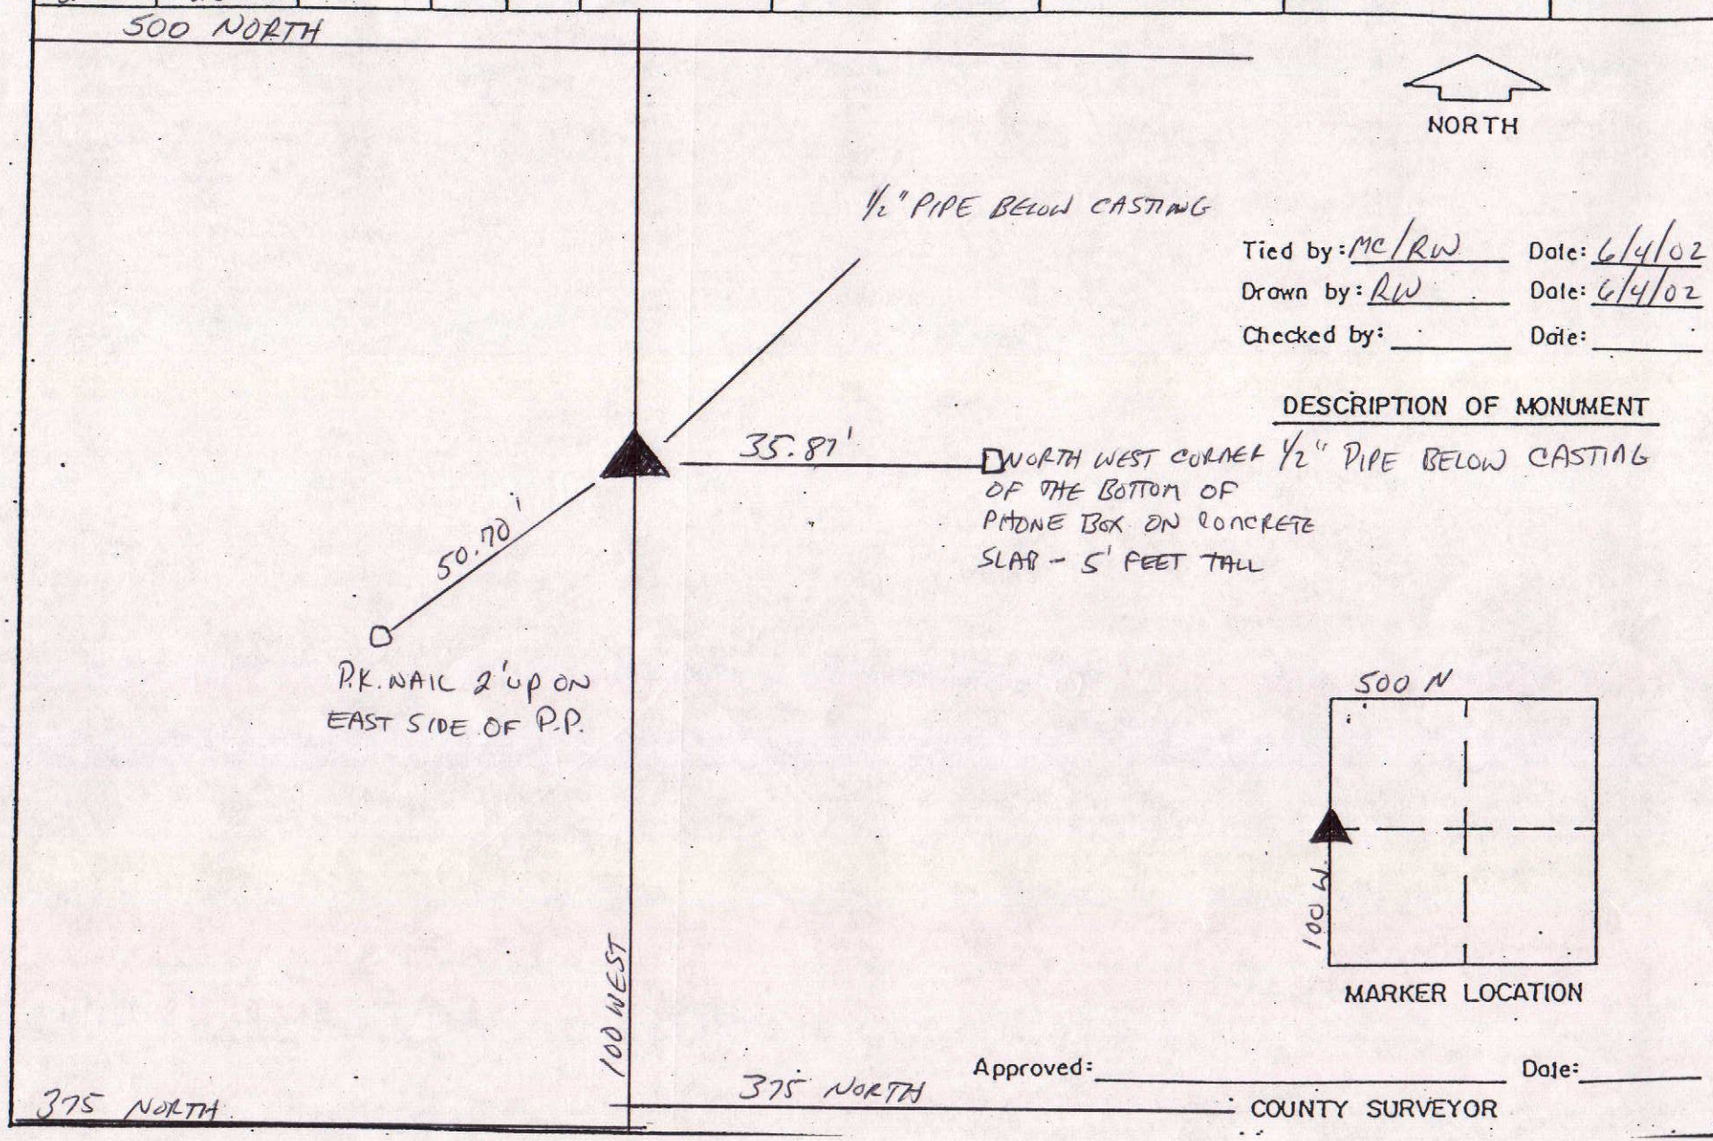

Tied by: MC/RW Date: 6/4/02

Drawn by: RW Date: 6/4/02

Checked by: _____ Date: _____

DESCRIPTION OF MONUMENT

Approved: _____ Date: _____

COUNTY SURVEYOR

Folland 89221
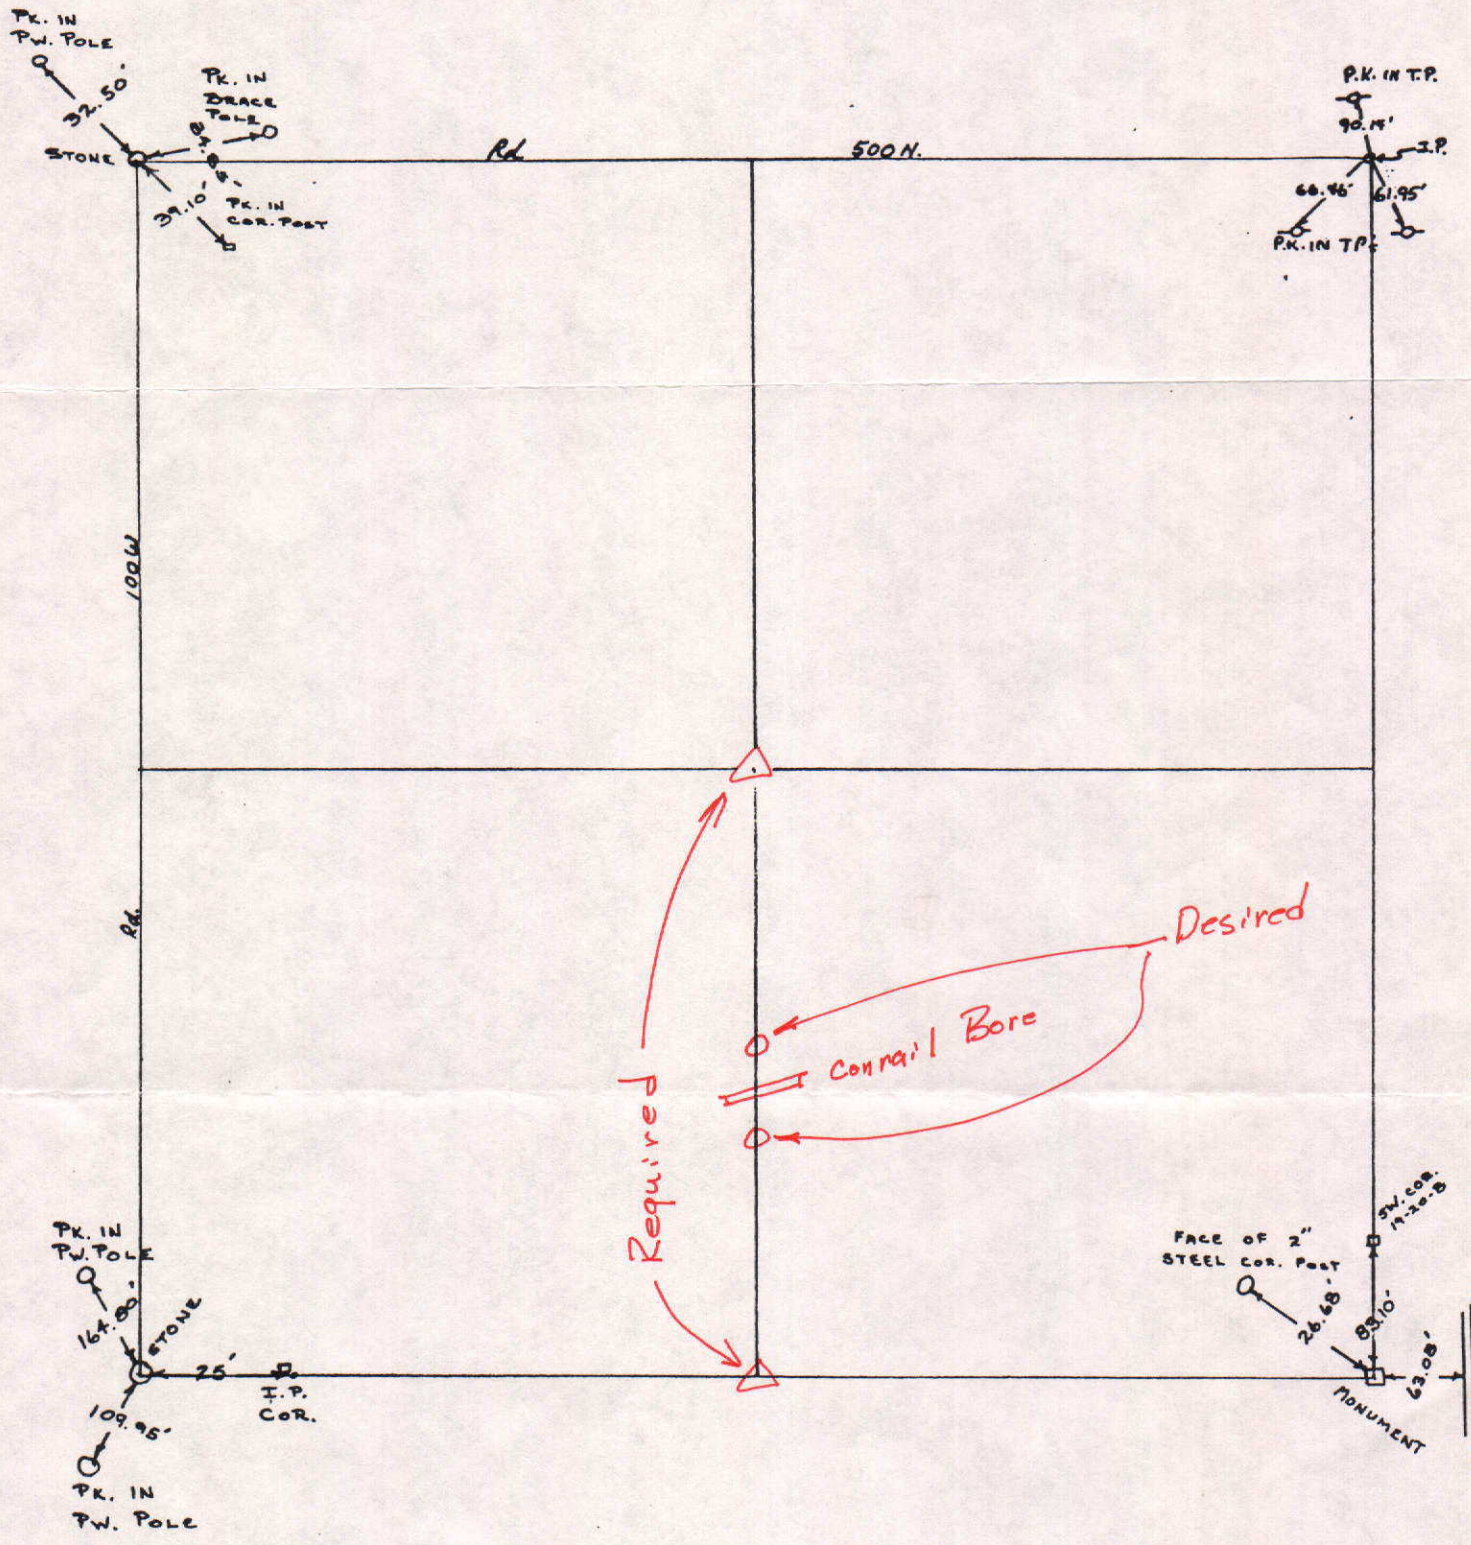
SEC. 24, TWP. 20N, R.7E.